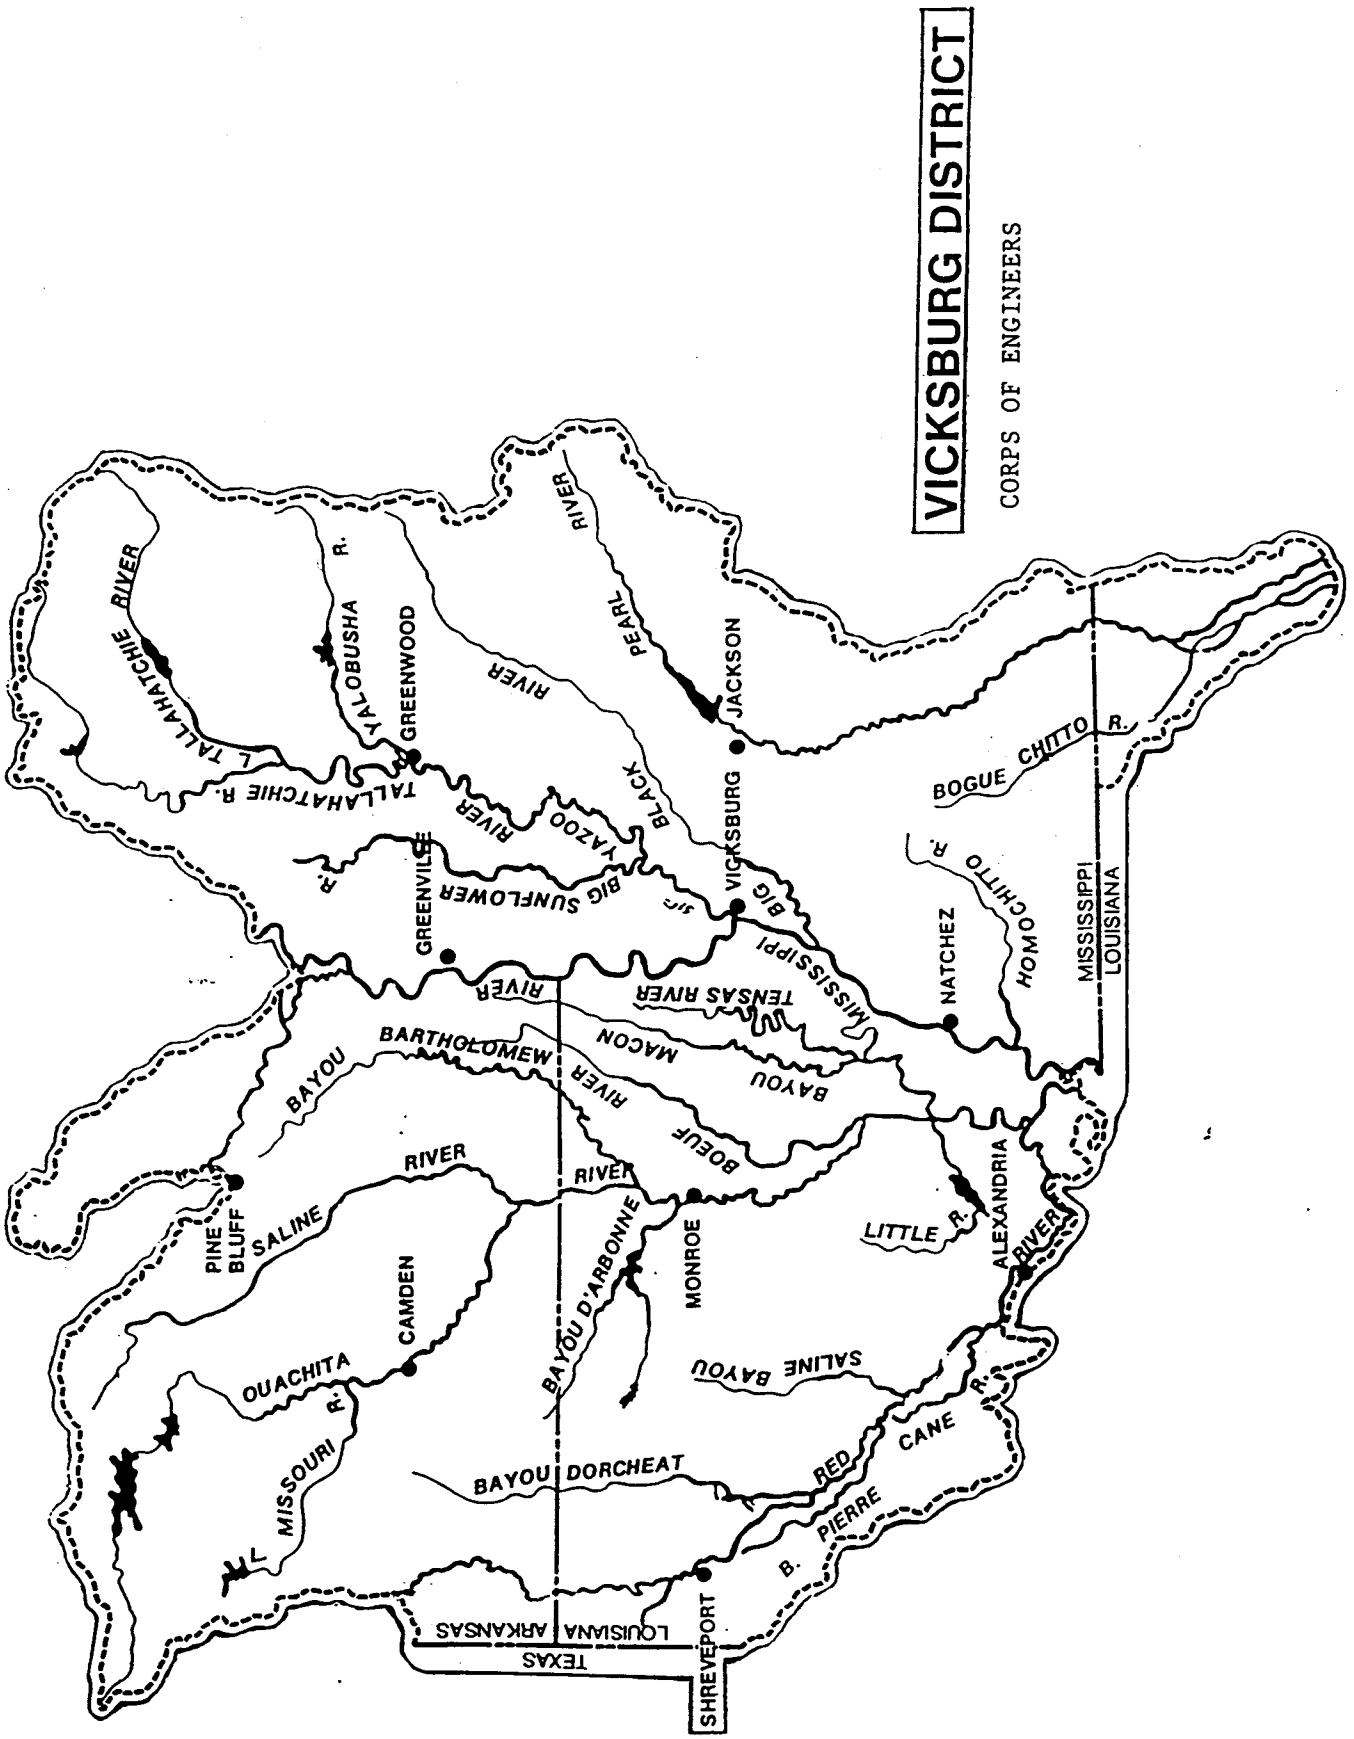

CEMVK-OD-FP

General Permit - 19

Enclosure 1

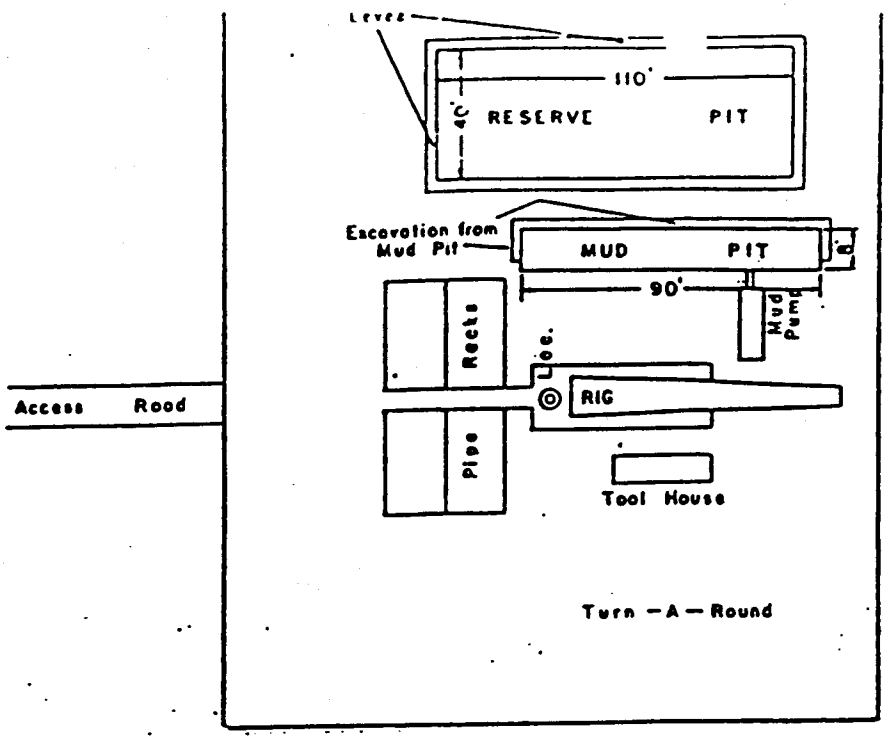

RIG FACILITY SITE

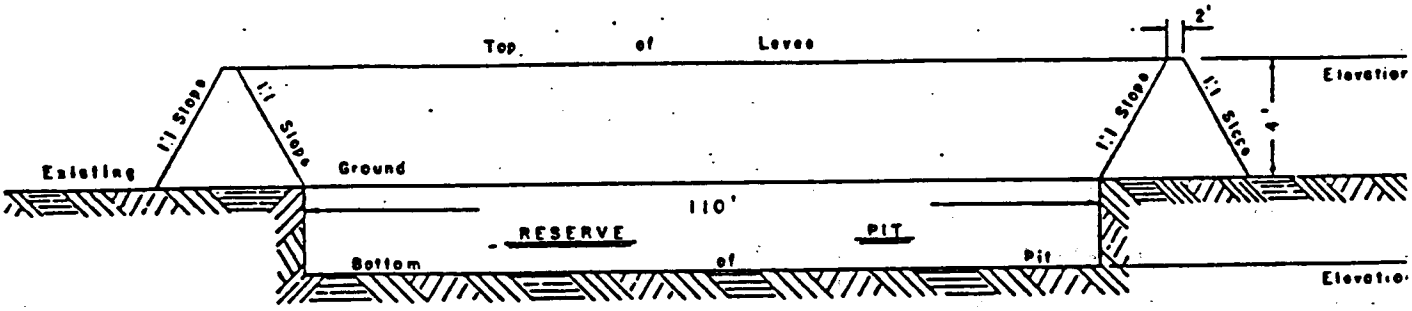

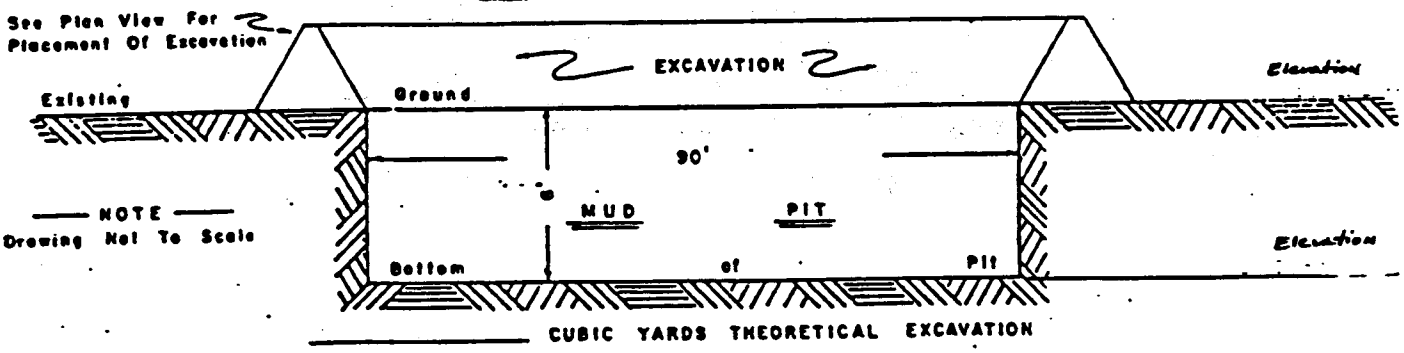

LONGITUDINAL CROSS SECTIONS

Enclosure 2

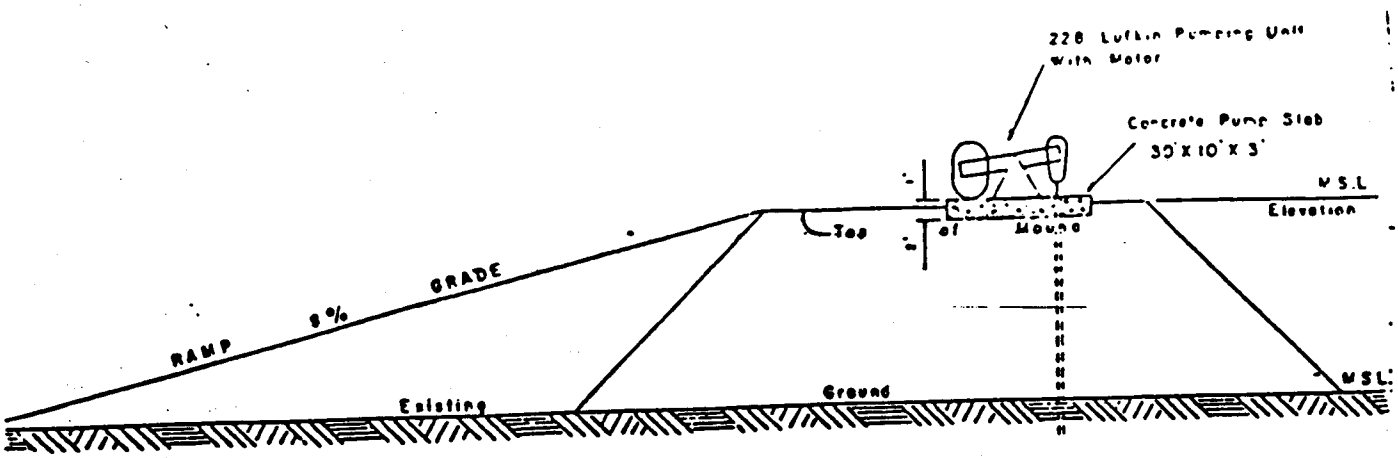

PUMP MOUND DETAIL

— Elevation —

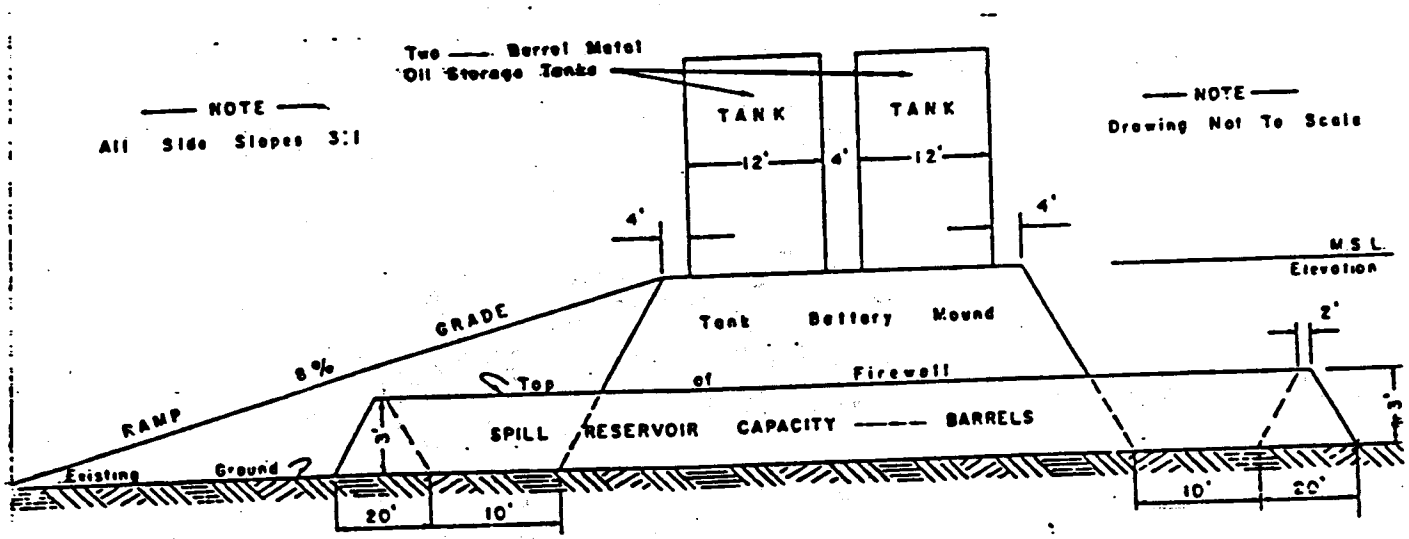

TANK BATTERY MOUND DETAIL

— Elevation —

TYPICAL DRAWING

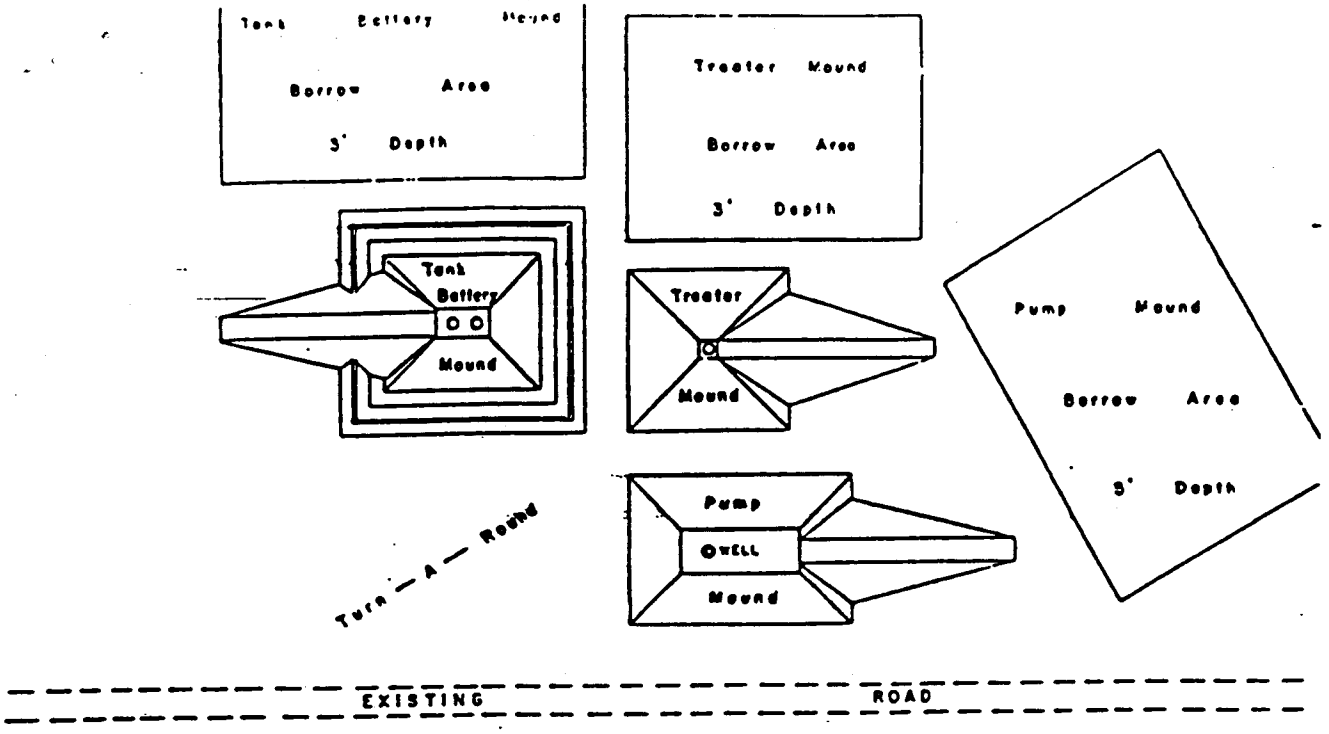

PROPOSED MOUND & BORROW AREA LAYOUT

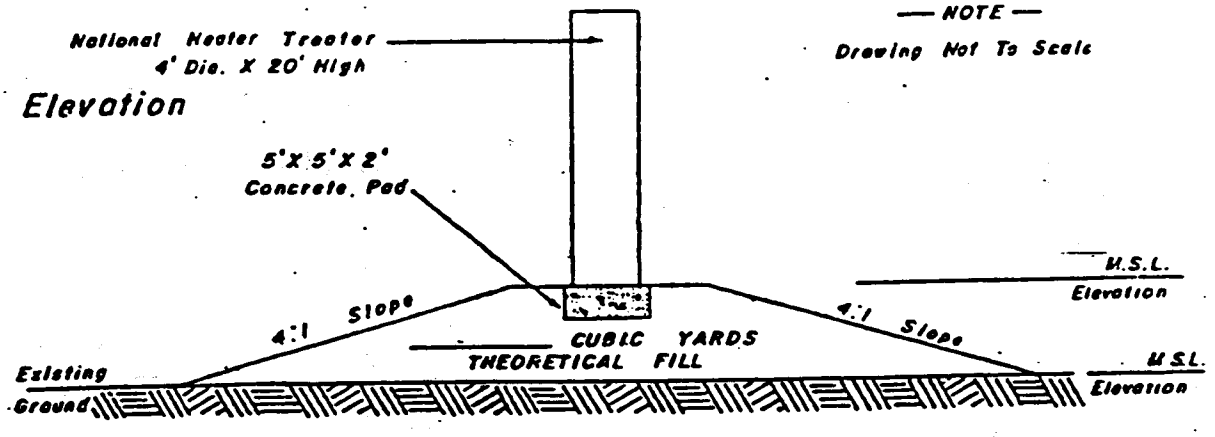

TREATER MOUND DETAIL