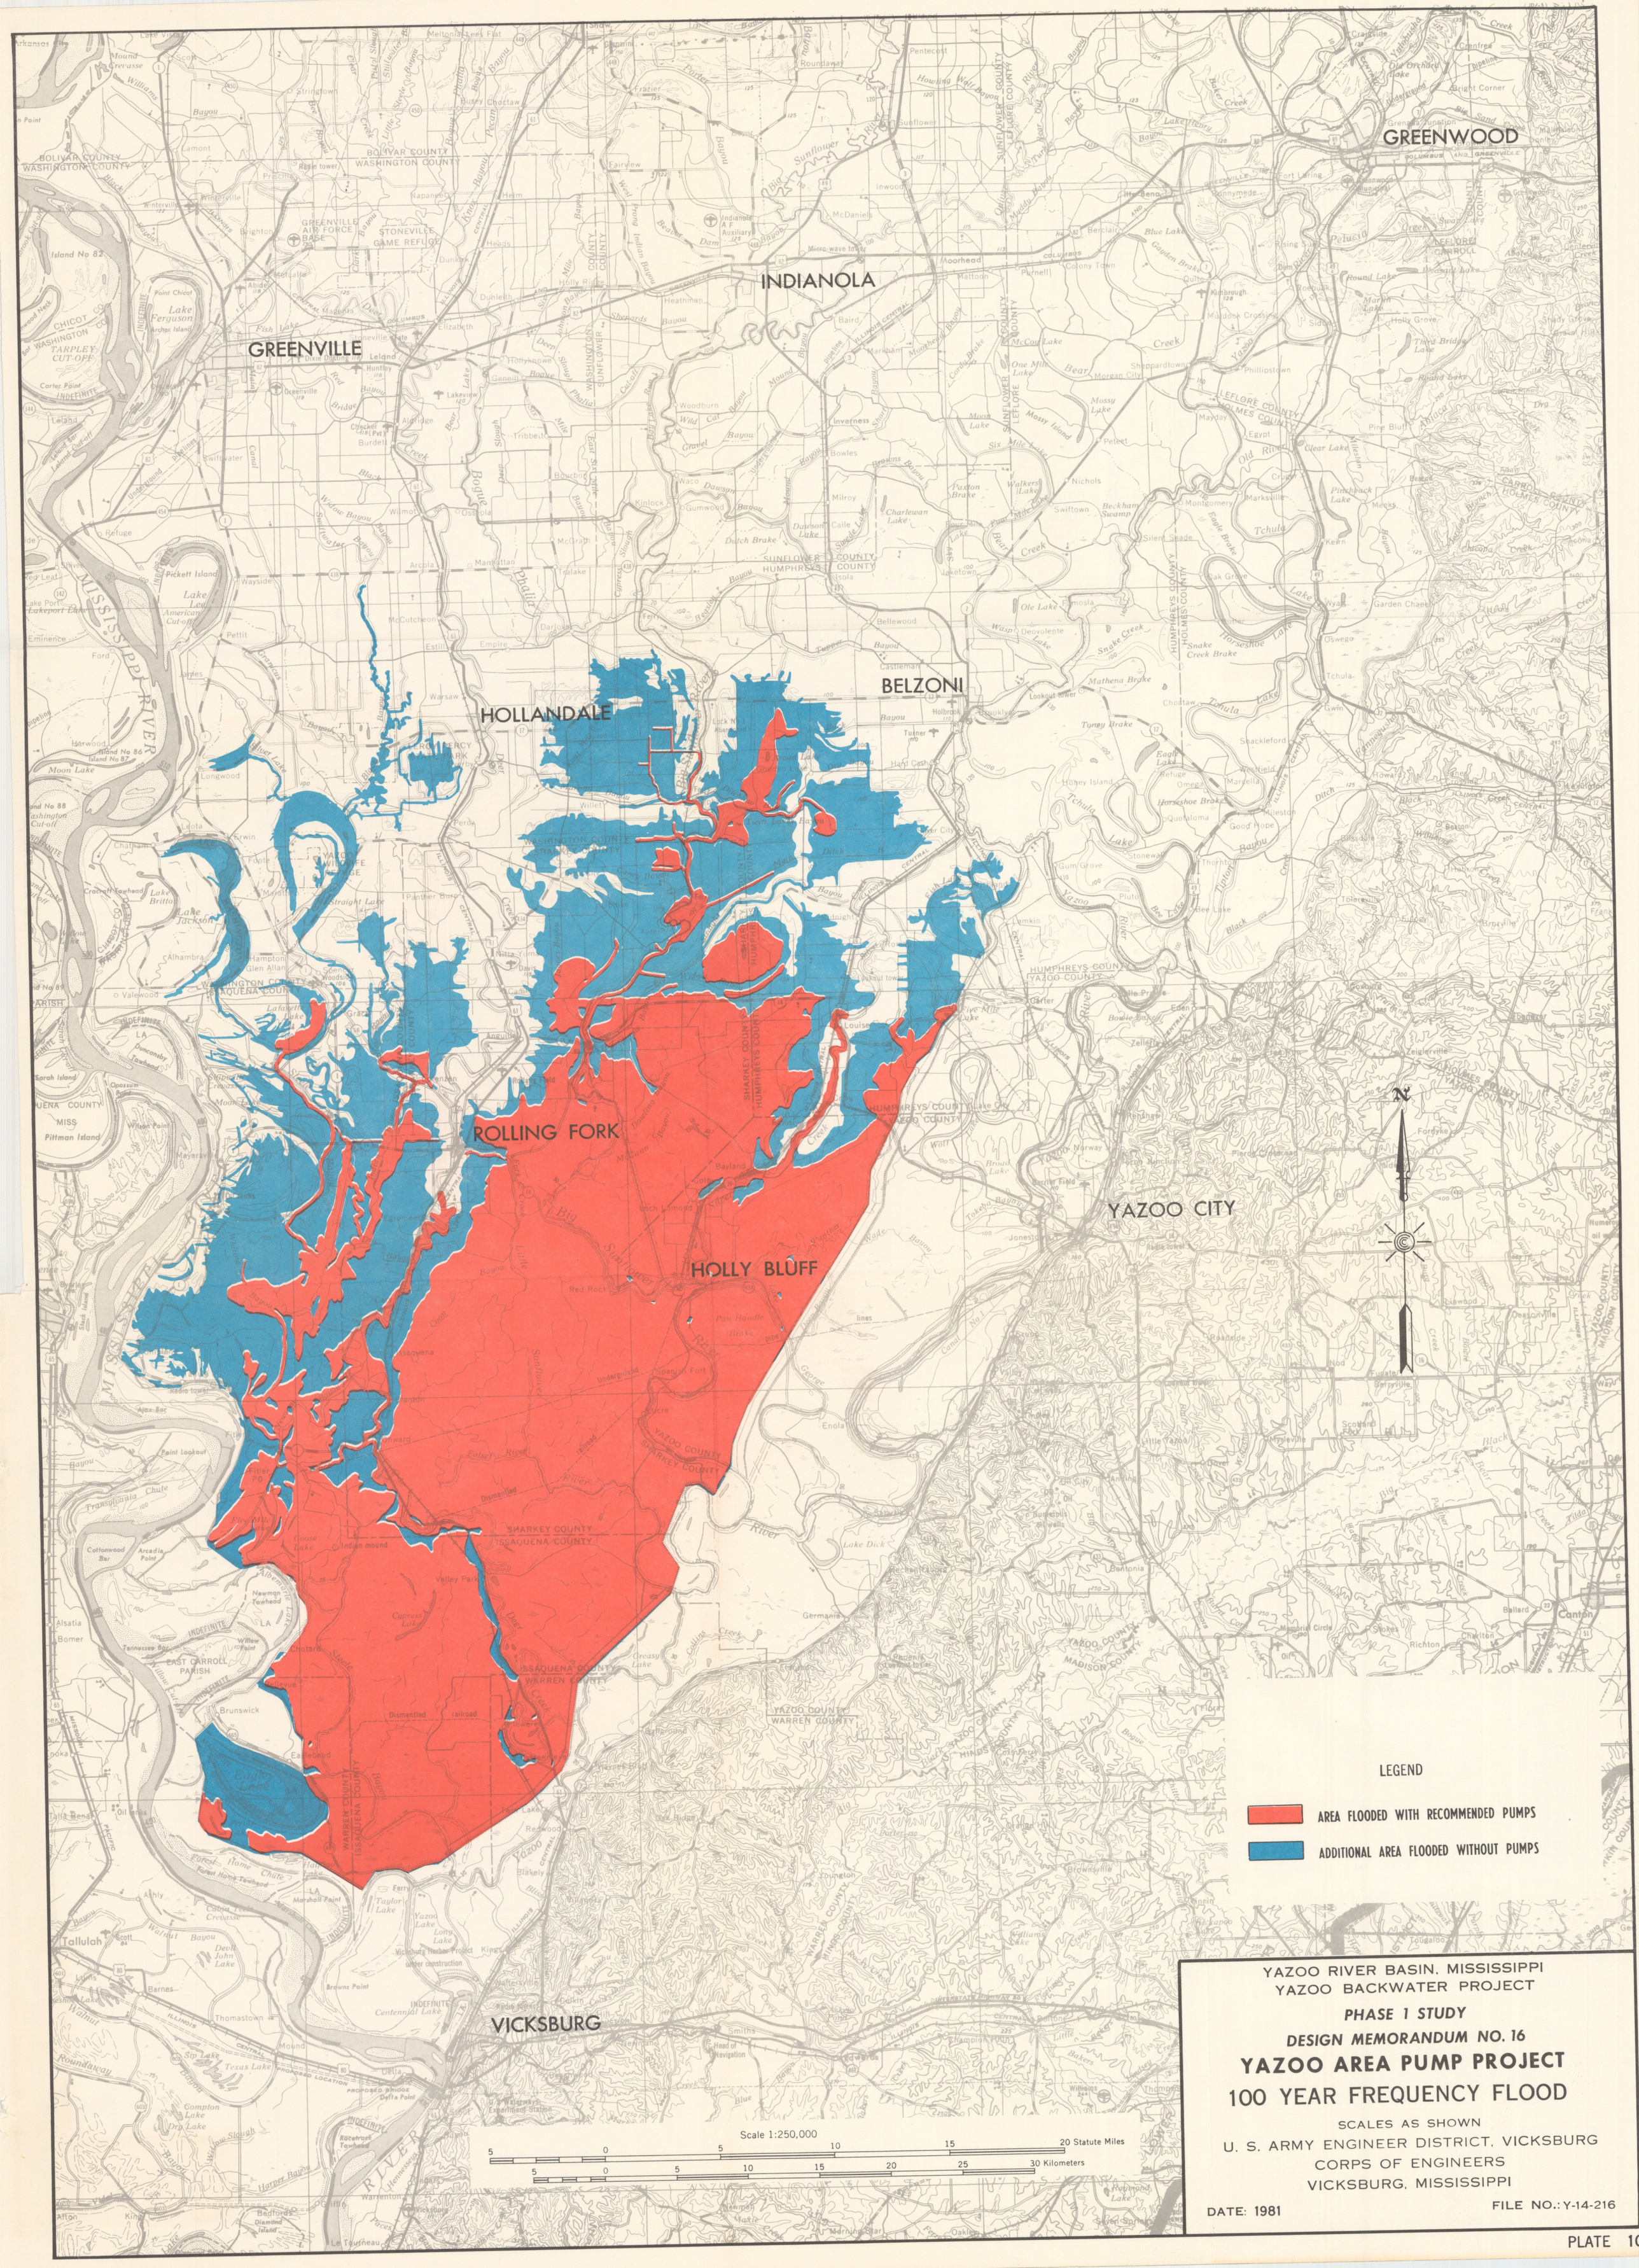

YAZOO RIVER BASIN, MISSISSIPPI
YAZOO BACKWATER PROJECT

PHASE 1 STUDY

DESIGN MEMORANDUM NO. 16

YAZOO AREA PUMP PROJECT

100 YEAR FREQUENCY FLOOD

SCALES AS SHOWN

U. S. ARMY ENGINEER DISTRICT, VICKSBURG
CORPS OF ENGINEERS
VICKSBURG, MISSISSIPPI

DATE: 1981

FILE NO.: Y-14-216

PLATE 10